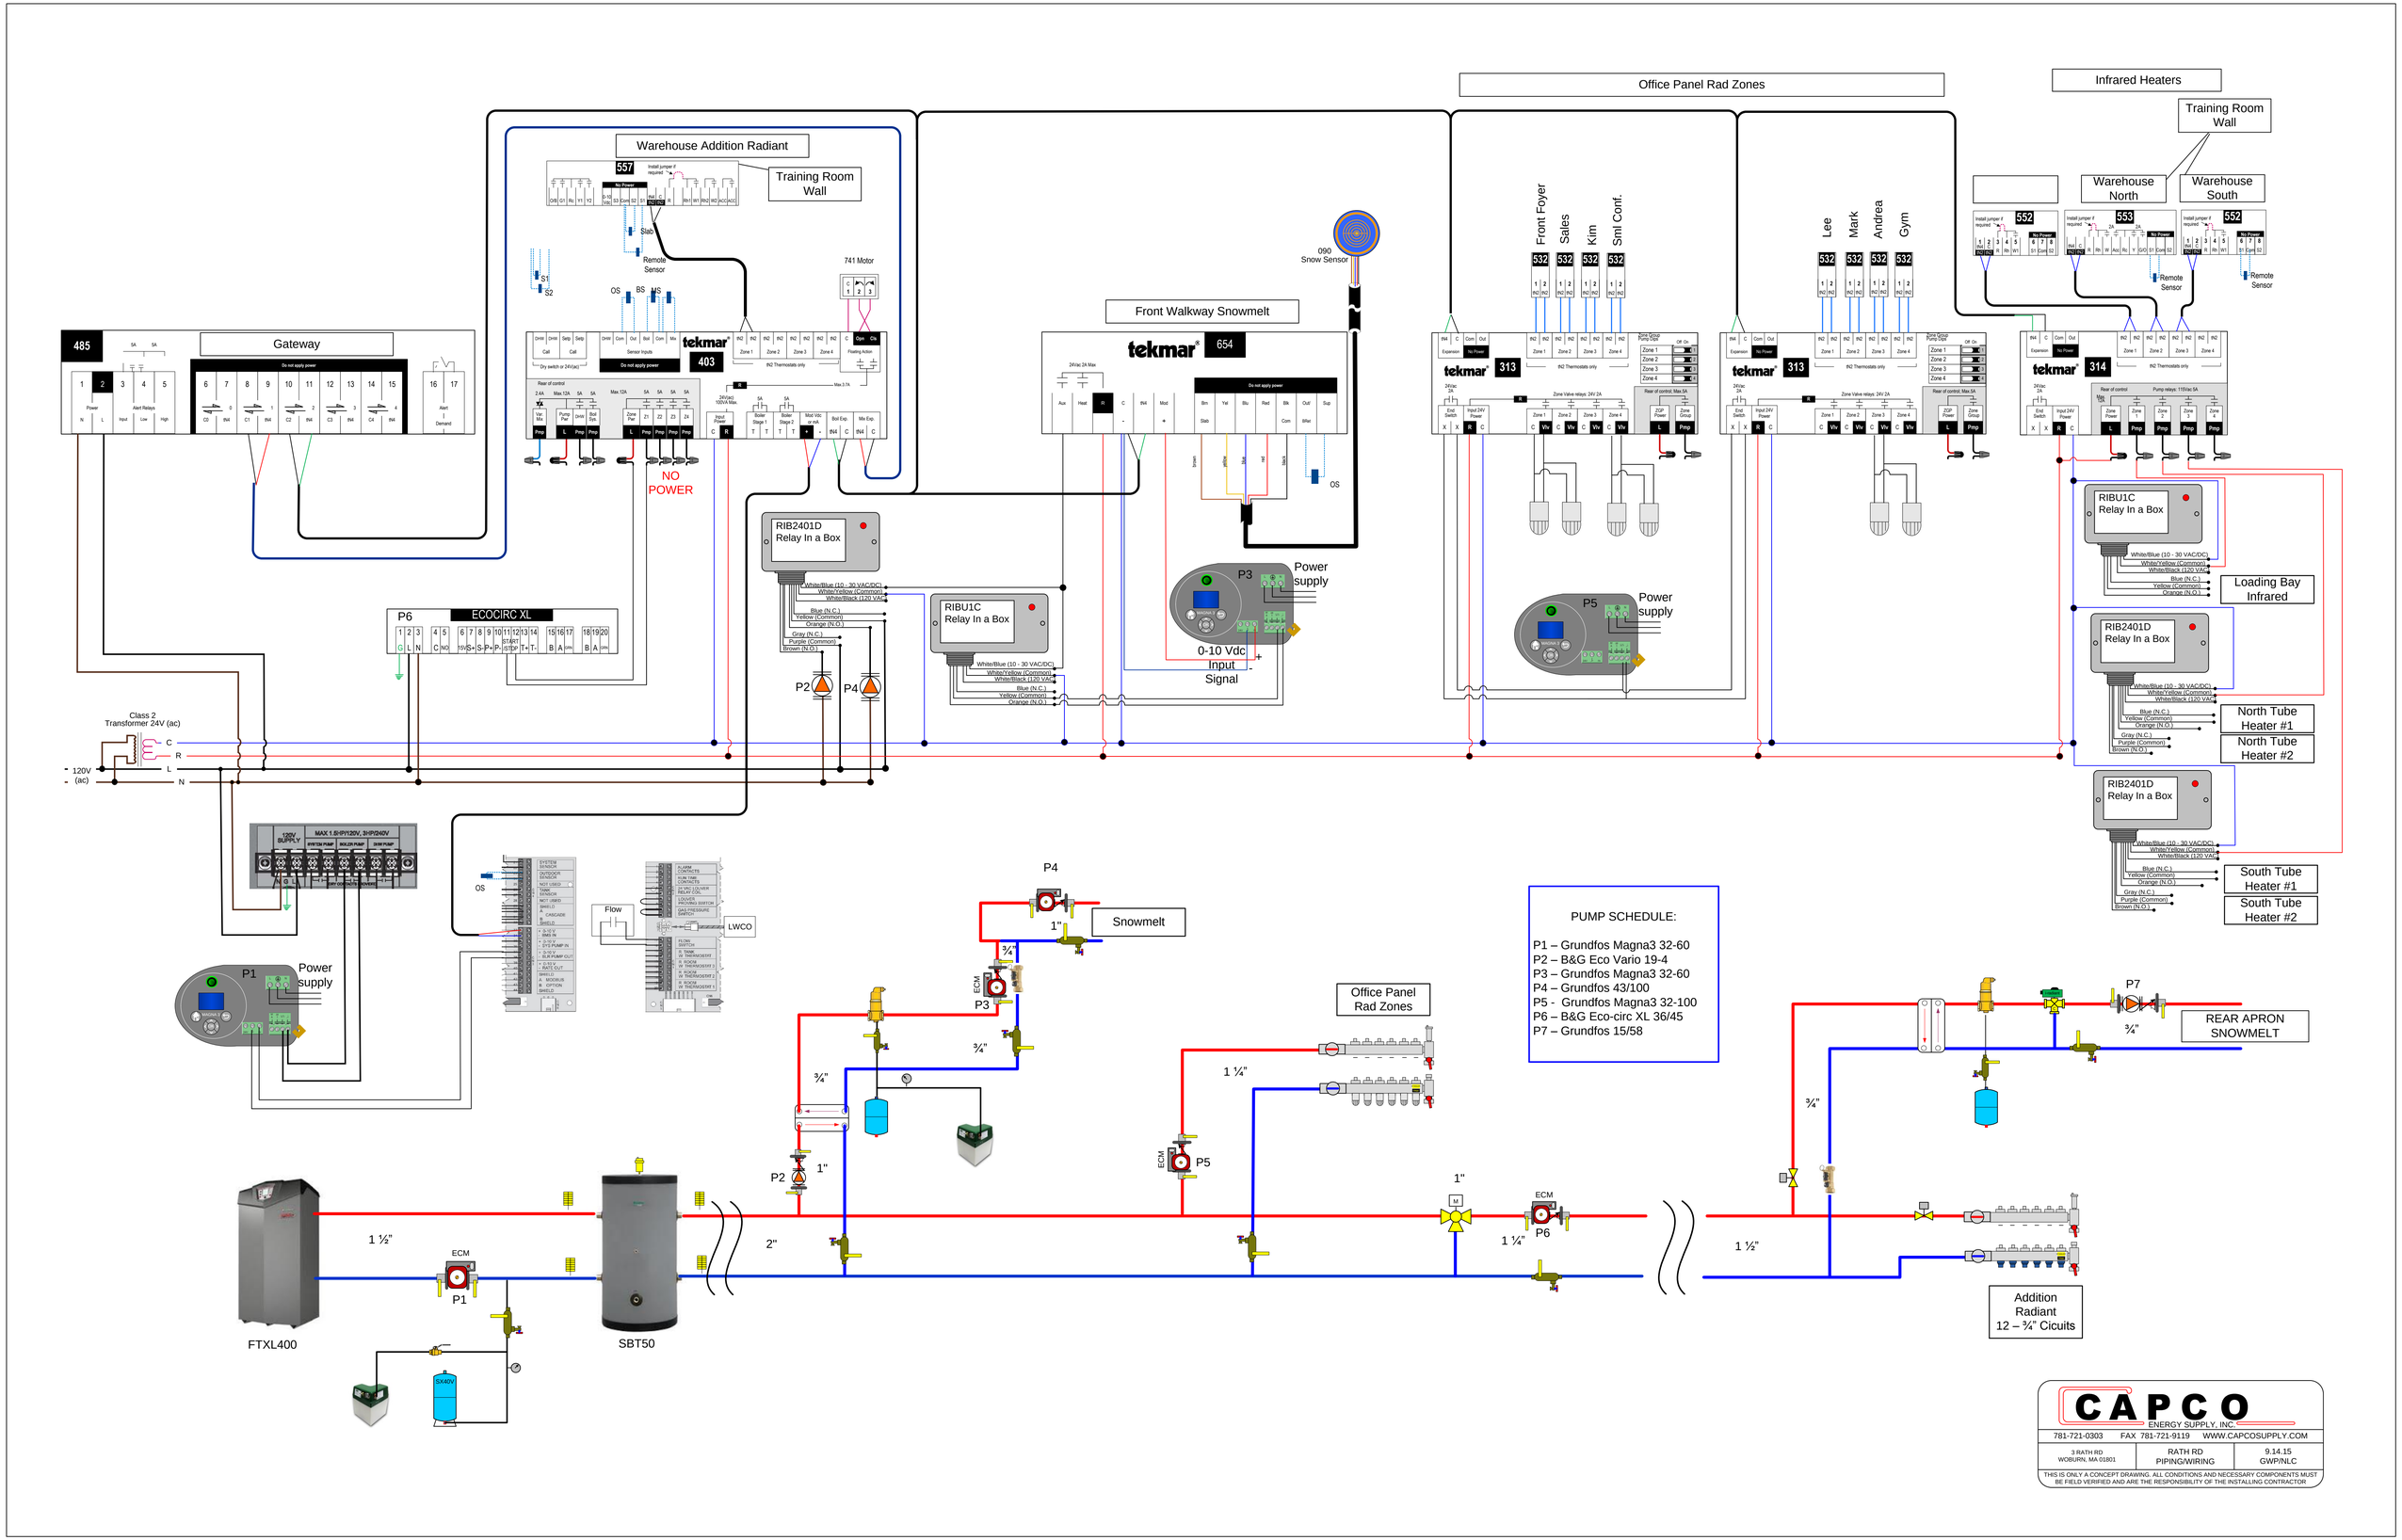

Office Panel Rad Zones
Infrared Heaters
Training Room Wall
Warehouse North
Warehouse South
Warehouse Addition Radiant
Training Room Wall
Front Walkway Snowmelt
Gateway
NO POWER
Front Foyer
Sales
Kim
Sml Conf.
Lee
Mark
Andrea
Gym
RIB2401D Relay In a Box
RIBU1C Relay In a Box
Loading Bay Infrared
North Tube Heater #1
North Tube Heater #2
South Tube Heater #1
South Tube Heater #2
Power supply
0-10 Vdc Input Signal
ECOCIRC XL
Class 2 Transformer 24V (ac)
120V (ac)
Snowmelt
Office Panel Rad Zones
REAR APRON SNOWMELT
Addition Radiant 12 – ¾" Cicuits
FTXL400
SBT50
PUMP SCHEDULE:
P1 – Grundfos Magna3 32-60
P2 – B&G Eco Vario 19-4
P3 – Grundfos Magna3 32-60
P4 – Grundfos 43/100
P5 - Grundfos Magna3 32-100
P6 – B&G Eco-circ XL 36/45
P7 – Grundfos 15/58
CAPCO ENERGY SUPPLY, INC.
781-721-0303 FAX 781-721-9119 WWW.CAPCOSUPPLY.COM
3 RATH RD WOBURN, MA 01801
RATH RD PIPING/WIRING
9.14.15 GWP/NLC
THIS IS ONLY A CONCEPT DRAWING. ALL CONDITIONS AND NECESSARY COMPONENTS MUST BE FIELD VERIFIED AND ARE THE RESPONSIBILITY OF THE INSTALLING CONTRACTOR